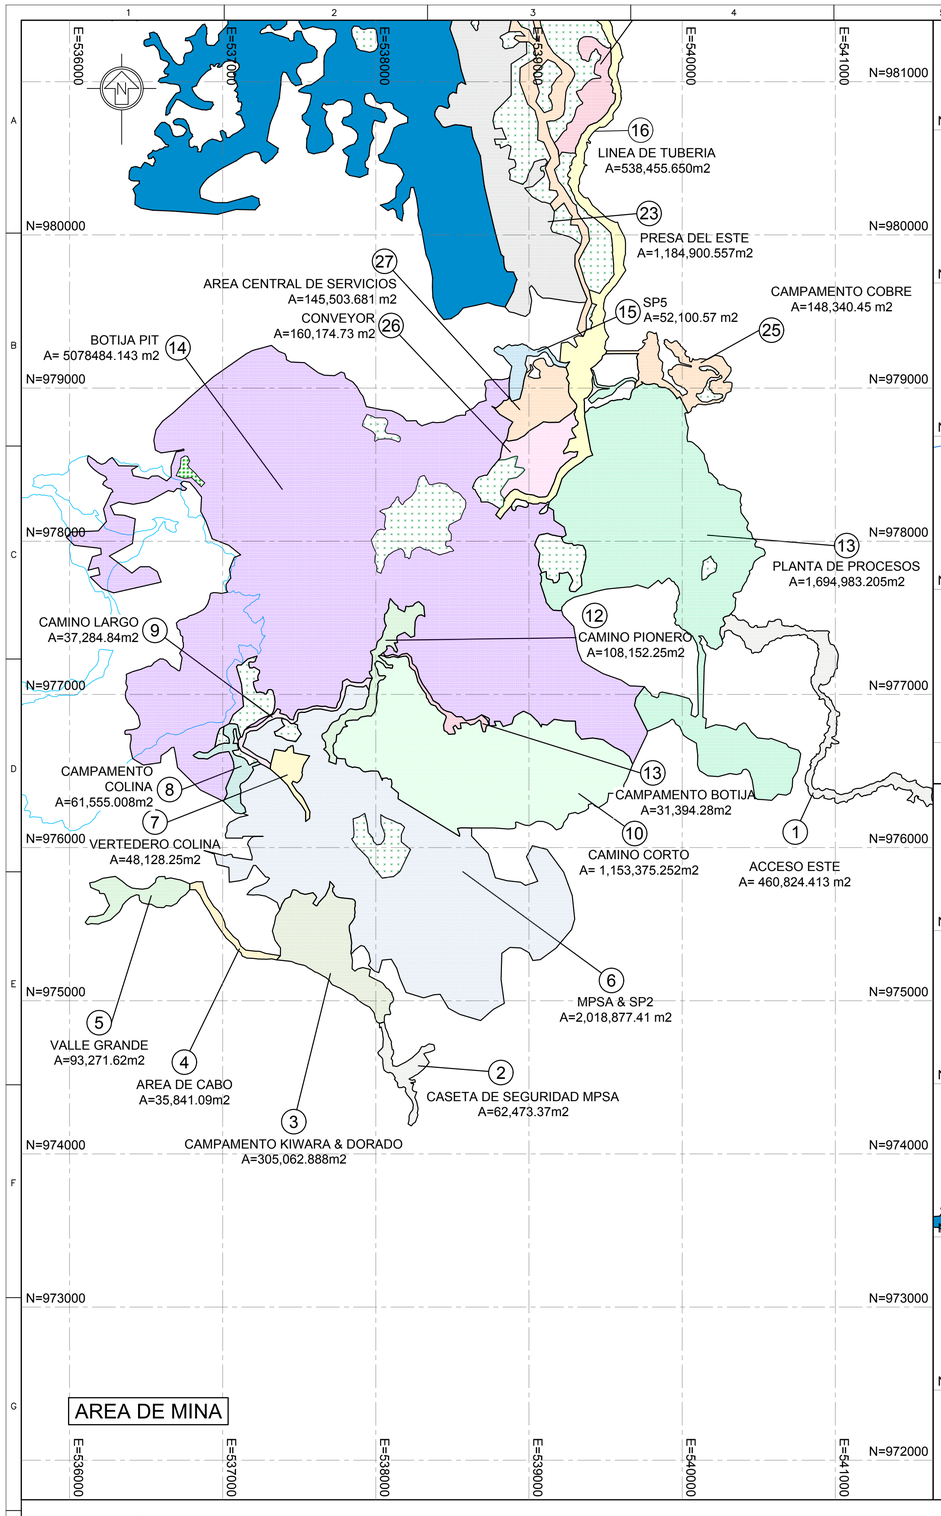

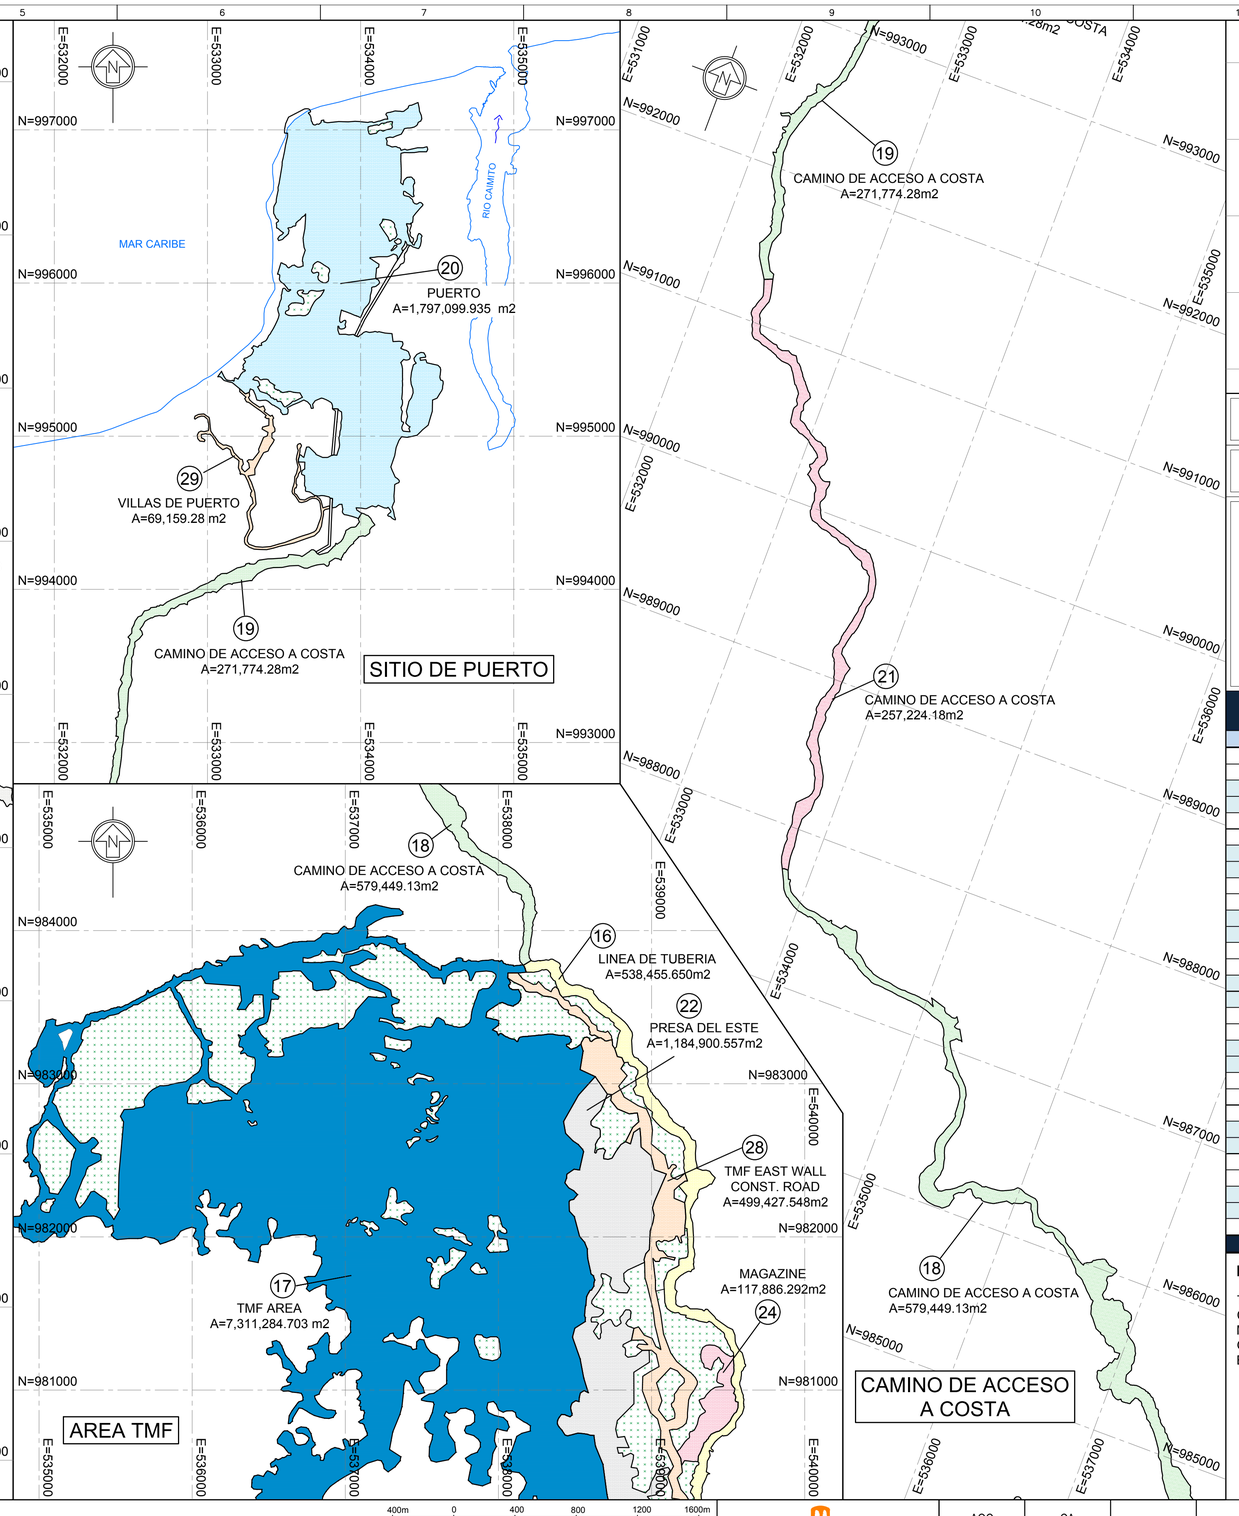

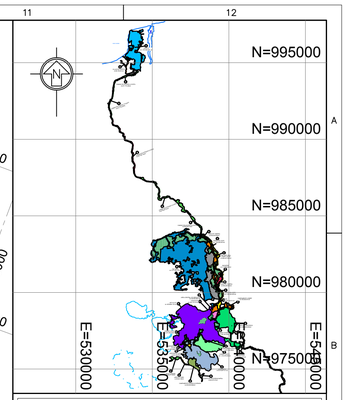

LOCALIZACION Escala 1:200,000

LEYENDA

- CALLES
- POLIGONO DE TALA
- AREA DE INFLUENCIA
- LIMITE DE CONSECION MPSA
- AREA LIMITE DE CONSERVACION

TABLA

POLÍGONO DE ARBOLES TALADOS

No.	NOMBRE DEL SITIO	AREA
1	ACCESO ESTE	46 Hect +0824.41 m2
2	CASETA DE SEGURIDAD	6 Hect +2473.37 m2
3	KIWARA & DORADO CAMP	30 Hect +5062.89 m2
4	AREA DE CABO	3 Hect +5841.09 m2
5	VALLE GRANDE	9 Hect +3271.62 m2
6	MPSA & SP2	201 Hect +8877.41 m2
7	VERTEDERO COLINA	4 Hect +8128.25 m2
8	CAMPAMENTO COLINA	6 Hect +1555.01 m2
9	CAMINO LARGO	3 Hect +7284.84 m2
10	CAMINO CORTO	115 Hect +3375.25 m2
11	CAMPAMENTO BOTIJA	3 Hect +1394.28 m2
12	CAMINO PIONERO	10 Hect +8152.25 m2
13	PLANTA DE PROCESOS	169 Hect +4983.21 m2
14	BOTIJA PIT	507 Hect +8484.14 m2
15	SP5	5 Hect +2100.57 m2
16	LINEA DE TUBERIA CORR.	53 Hect +8455.65 m2
17	AREA DE TMF	731 Hect +1284.70 m2
18	ACCESO A LA COSTA	57 Hect +9449.13 m2
19	ACCESO A LA COSTA	27 Hect +1774.28 m2
20	SITIO DE PUERTO	179 Hect +7099.94 m2
21	ACCESO A LA COSTA	25 Hect +7224.18 m2
22	PRESA ESTE	118 Hect +4900.56 m2
23		
24	MAGAZINE	11 Hect +7886.29 m2
25	CAMP. COBRE	14 Hect +8340.45 m2
26	CONVEYOR	16 Hect +0174.73 m2
27	AREA CENTRAL DE SERV.	14 Hect +5503.68 m2
28	CAMINO ESTE TMF	49 Hect +9427.55 m2
29	VILLAS DE PUERTO	6 Hect +9159.28 m2
	TOTAL	**2432 Hect +2489.00 m2**

NOTA:

TODAS LAS DIMENCIONES, ELEVACIONES Y COORDENADAS DE ESTE DIBUJO ESTAN MOSTRADAS EN METROS. LA GEOREFERENCIACION DEL DIBUJO ESTA EN EL DATUM UTM WGS84 ZONA 17N.

DIBUJO INFORMATIVO

400m 0 400 800 1200 1600m

ESCALA GRÁFICA 1:20,000

Minera Panamá

AOC	CA	
DIBUJO	REVISADO	DISEÑO

DIBUJO No	REFERENCIA	REV	FECHA	DESCRIPCIÓN

CLIENTE: MPSA

PROYECTO: COBRE PANAMA

FIRST QUANTUM MINERALS LTD.

PLANO GENERAL

ESTE PLANO ES PROPIEDAD DE MINERA PANAMA S.A (MPSA). SU USO Y REPRODUCCION ESTAN SUJETOS A LOS TERMINOS DEL CONTRATO BAJO EL CUAL FUE PREPARADO. PROHIBIDA SU REPRODUCCION A MENOS QUE SEA EXPRESAMENTE INDICADO.

THIS DRAWING IS THE PROPERTY OF MINERA PANAMA S.A (MPSA), AND THE USE AND COPYING THEREOF IS SUBJECT TO THE TERMS OF THE AGREEMENT UNDER WHICH IT WAS PREPARED. THIS DRAWING MAY NOT BE COPIED EXCEPT AS EXPRESSLY PROVIDED THEREIN.

TITULO DE PLANO

PROYECTO DE COBRE PANAMA
POLIGONOS DE TALA

ESCALA	PROYECTO No.	DIBUJO No.	REV.
1:20,000	1824	916-DRG-6005	00

DIBUJADO	FECHA
ANEL CONCEPCION	27/02/2019

Formato A1

27.02.2019 X:\TOPO_OFICINA\MPSA 2017\01 DATA\916 - LAND & CROP COMPENSATION AND RAP\02 AS BUILT\02 DWG\1824-916-6005_0.DWG